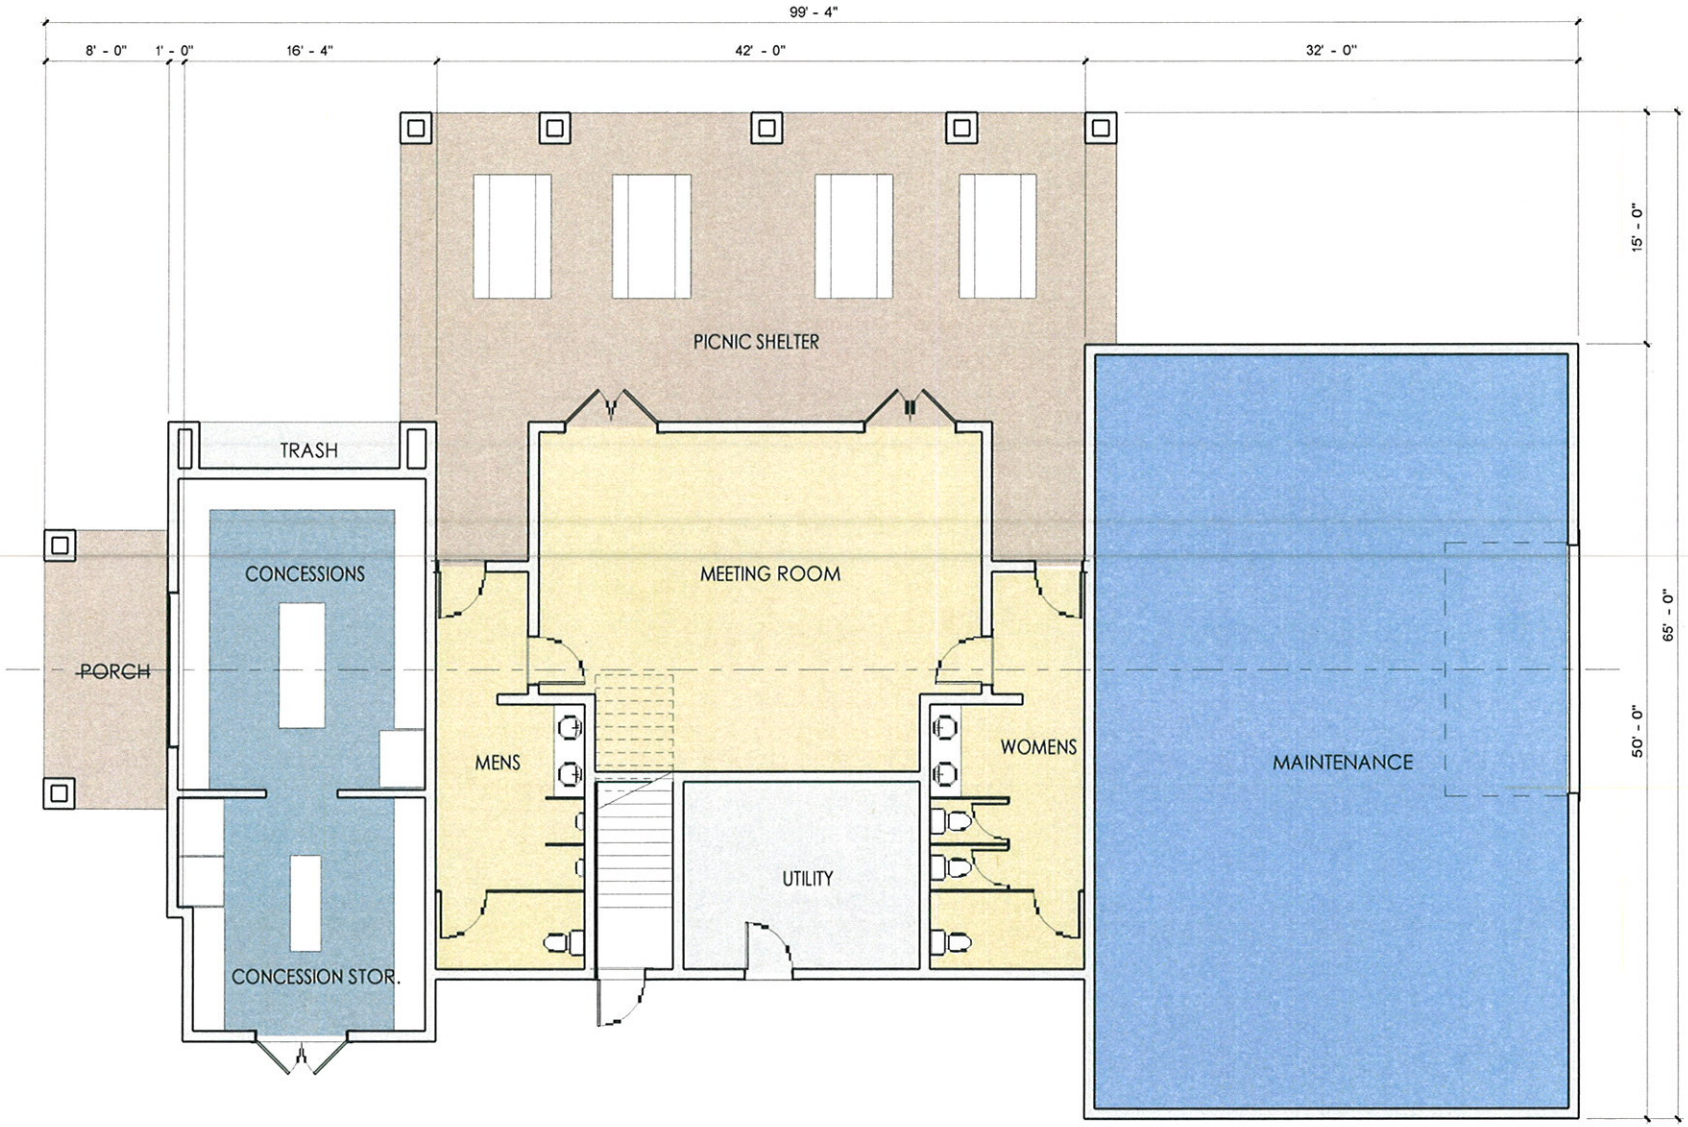

LEXINGTON ATHLETICS COMPLEX

CONCESSIONS BUILDING MAIN LEVEL FLOOR PLAN
ALTERNATE C 3460 GROSS SQUARE FEET